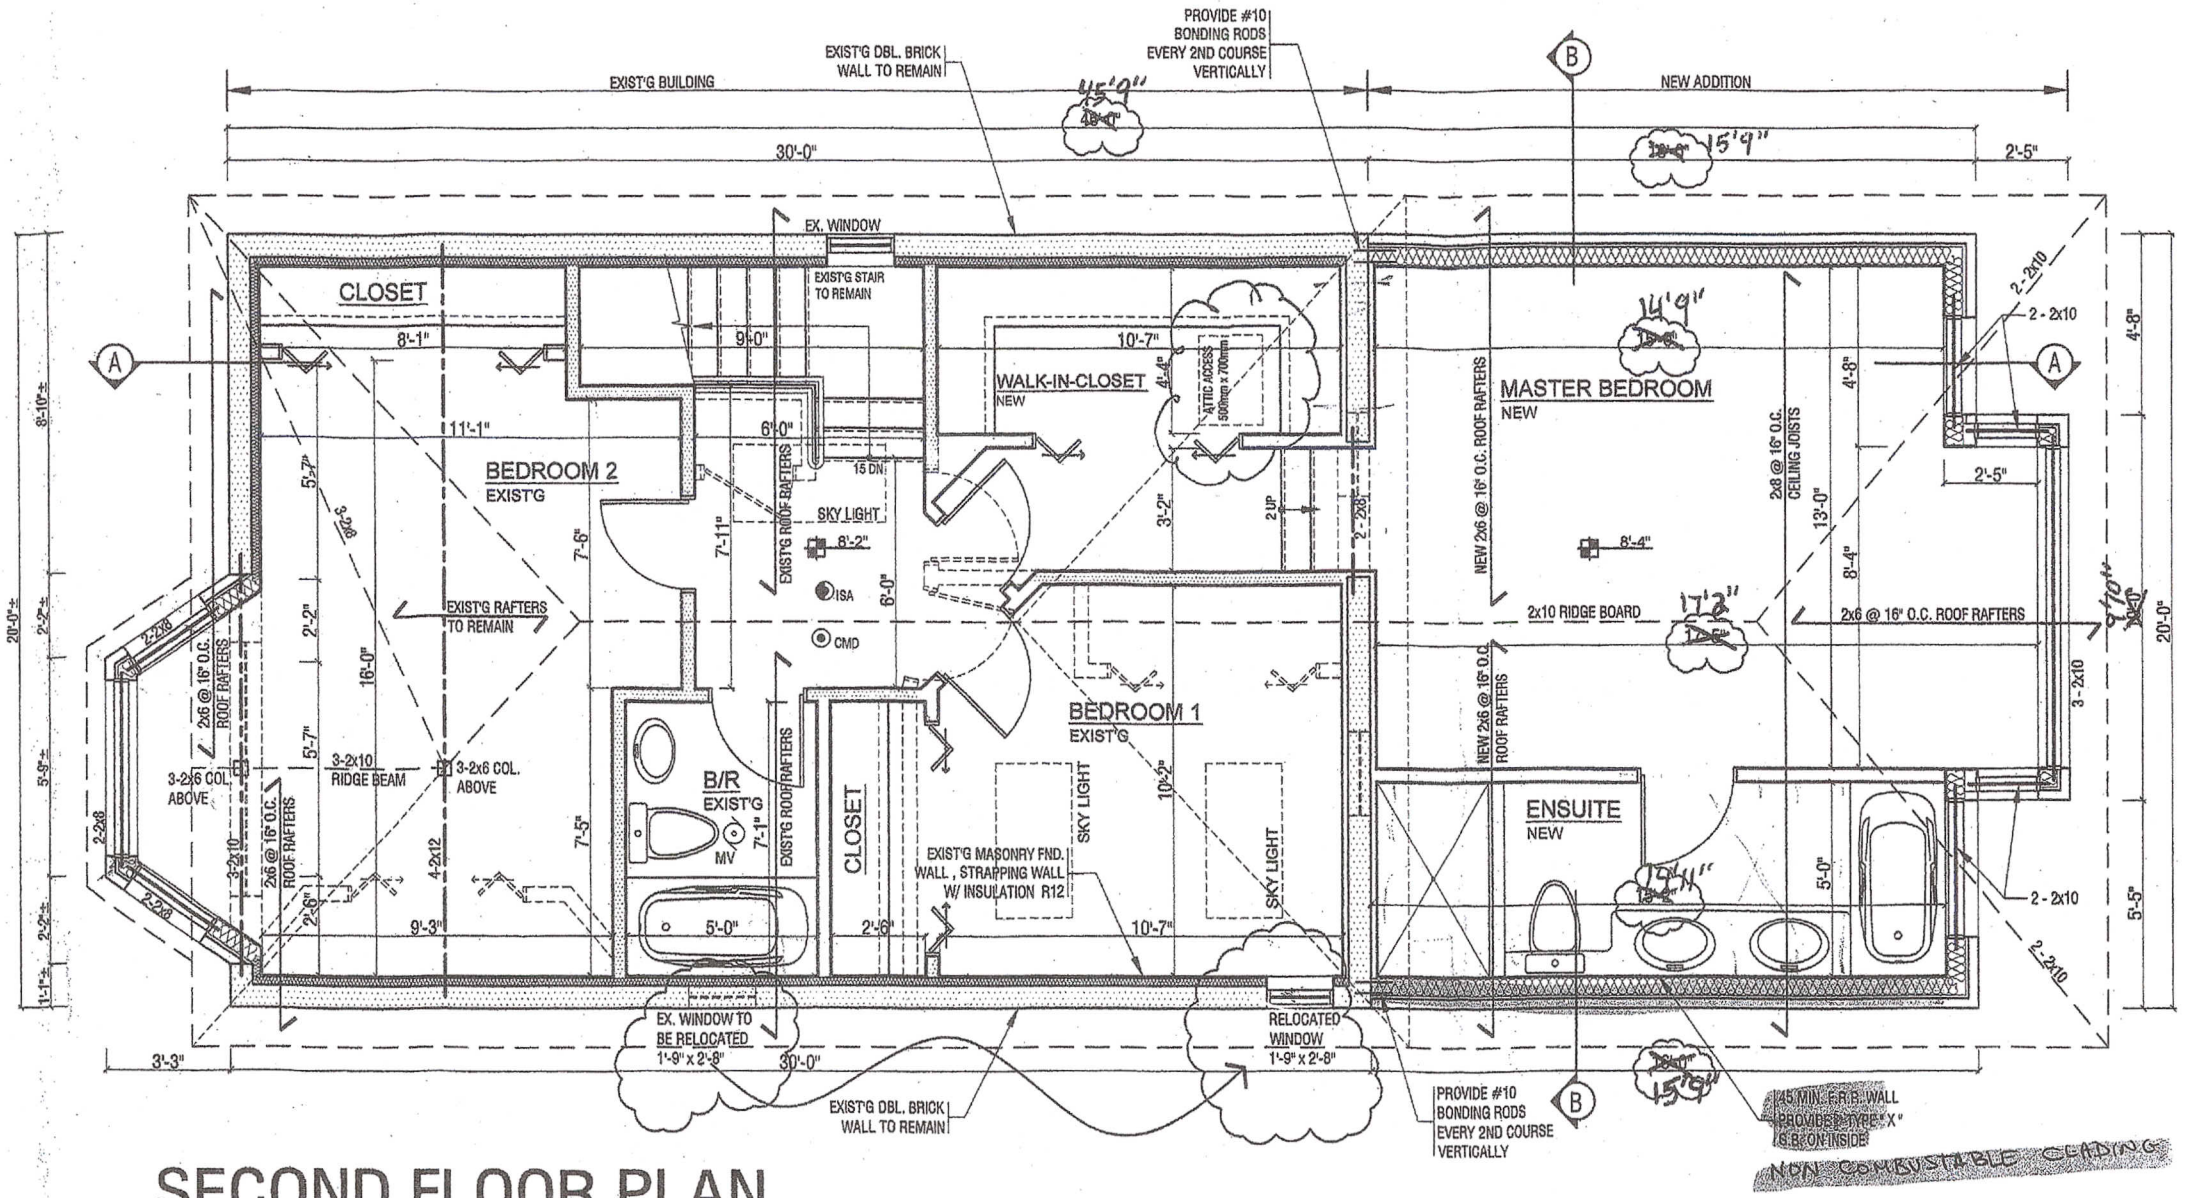

SECOND FLOOR PLAN

SCALE 1/4" : 1'-0"