REQUIRED

STOVE EXHAUST FAN/HOOD TO EXTERIOR

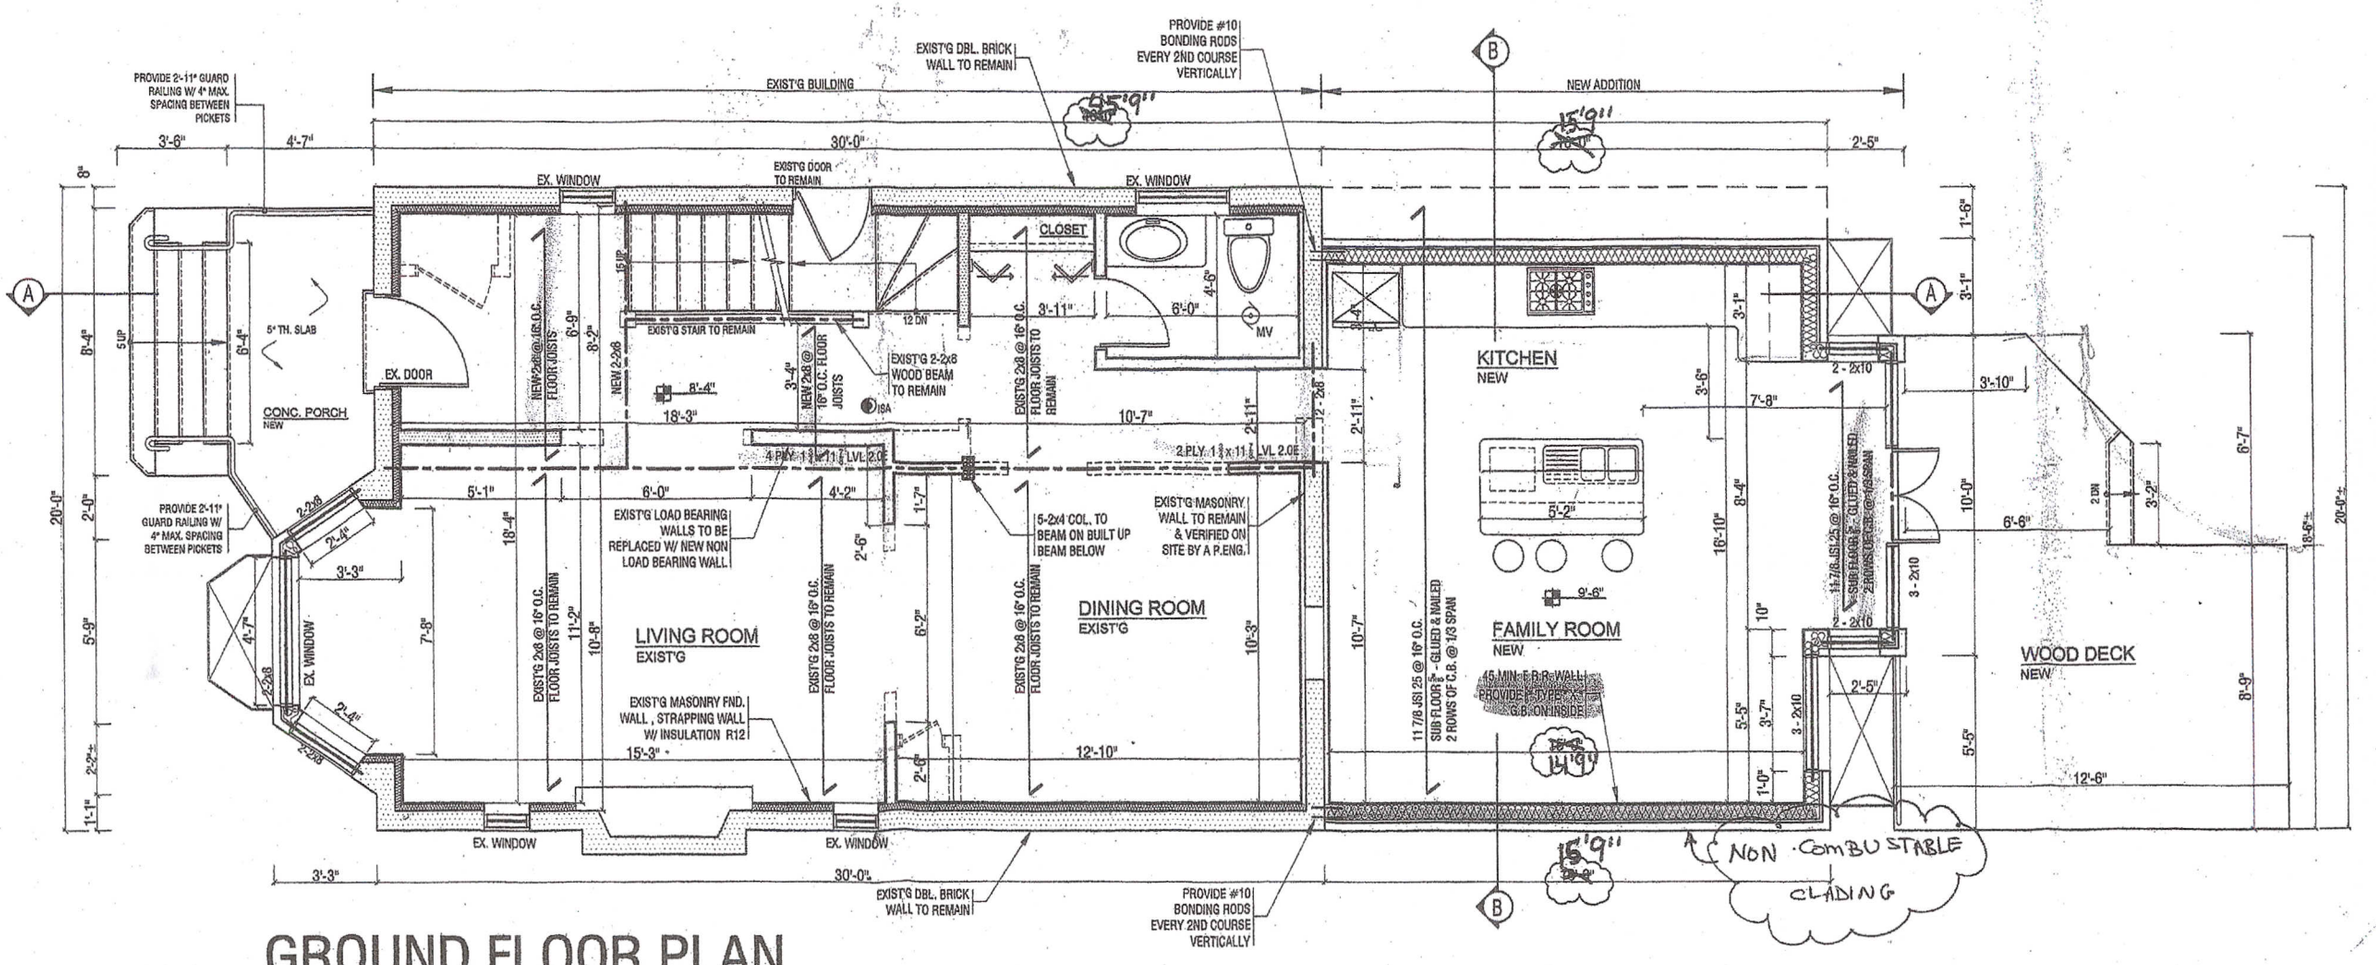

GROUND FLOOR PLAN

SCALE 1/4" : 1'-0"